ALL DIMENSIONS TO BE VERIFIED IN FIELD

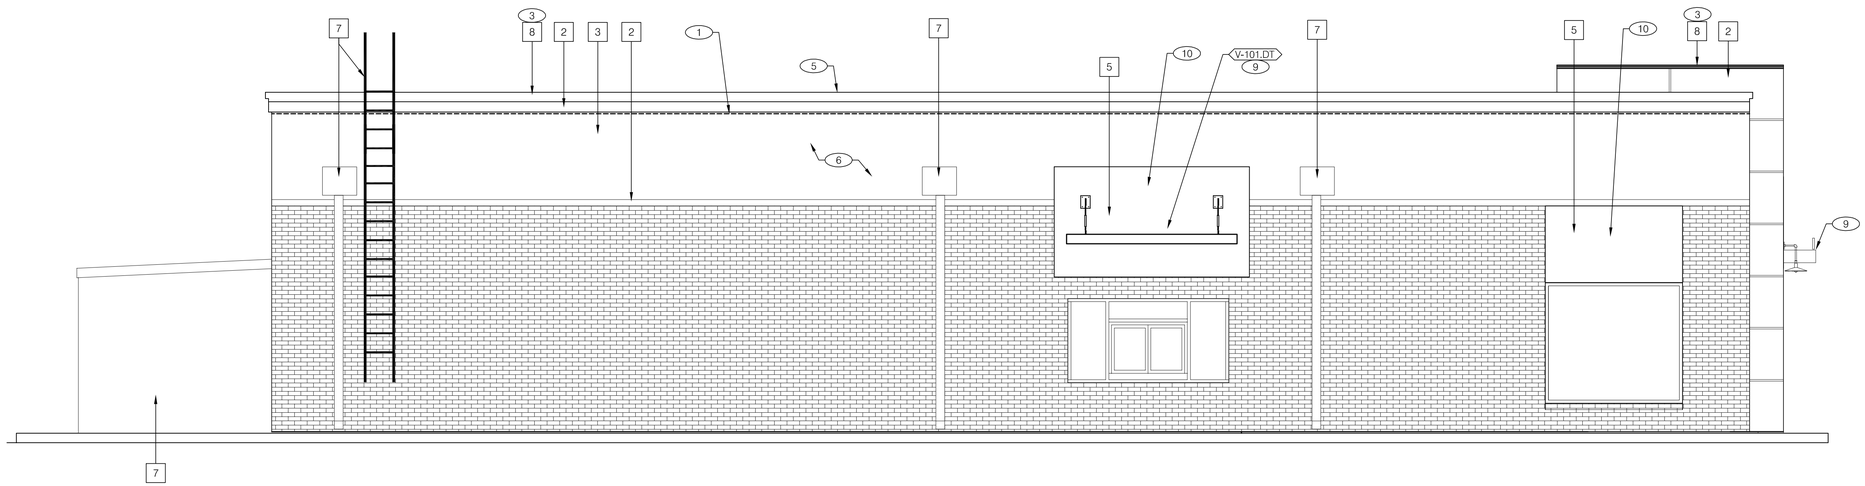

LEFT SIDE ELEVATION 1/4" = 1'-0" | **1**

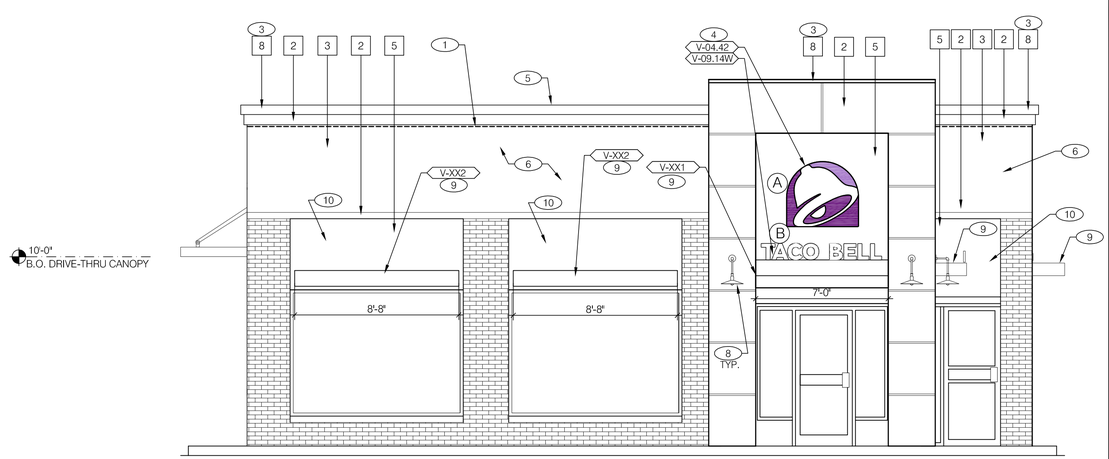

FRONT ELEVATION 1/4" = 1'-0" | **2**

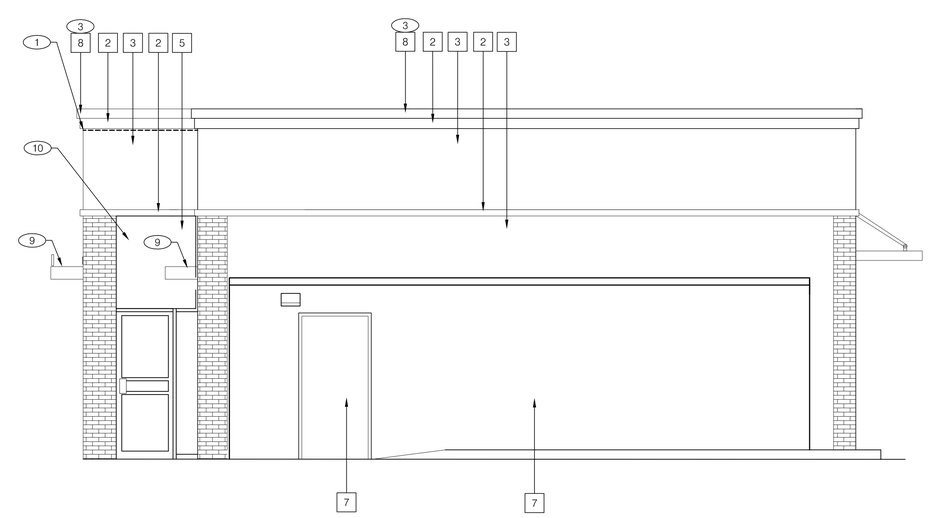

REAR ELEVATION 1/4" = 1'-0" | **3**

GLMV Architecture
1525 E. Douglas Wichita, KS 67211
Phone: 316.262.2827
www.glmv.com

STATE OF MARYLAND
ARCHITECT
20906
4.26.2023

PROFESSIONAL CERTIFICATION:
I CERTIFY THAT THESE DOCUMENTS WERE PREPARED OR APPROVED BY ME, AND THAT I AM DULY LICENSED ARCHITECT UNDER THE LAWS OF THE STATE OF MARYLAND, LICENSE NO. 20906
EXPIRATION DATE 10.21.2023

22772R22011

CONTRACT DATE:	03.23.2023
BUILDING TYPE:	TYPE-M
PLAN VERSION:	-
BRAND DESIGNER:	XXXXX
SITE NUMBER:	XXXXX
STORE NUMBER:	39978

TACO BELL

26045 POINT LOOKOUT RD
LEONARDTOWN, MD

SUCCESSOR PROTOTYPE

EXTERIOR ELEVATIONS

A4.1

DS