The original of this drawing document was prepared by Soltesz, Inc. (SOLTESZ). If this document was not obtained directly from SOLTESZ and/or it was transmitted electronically, SOLTESZ cannot guarantee that unauthorized changes and / or alterations were not made by others. It is verification of the information contained thereon is needed, contact should be made directly with SOLTESZ. SOLTESZ makes no warranties, express or implied, concerning the accuracy of any information that has been transmitted by electronic means.

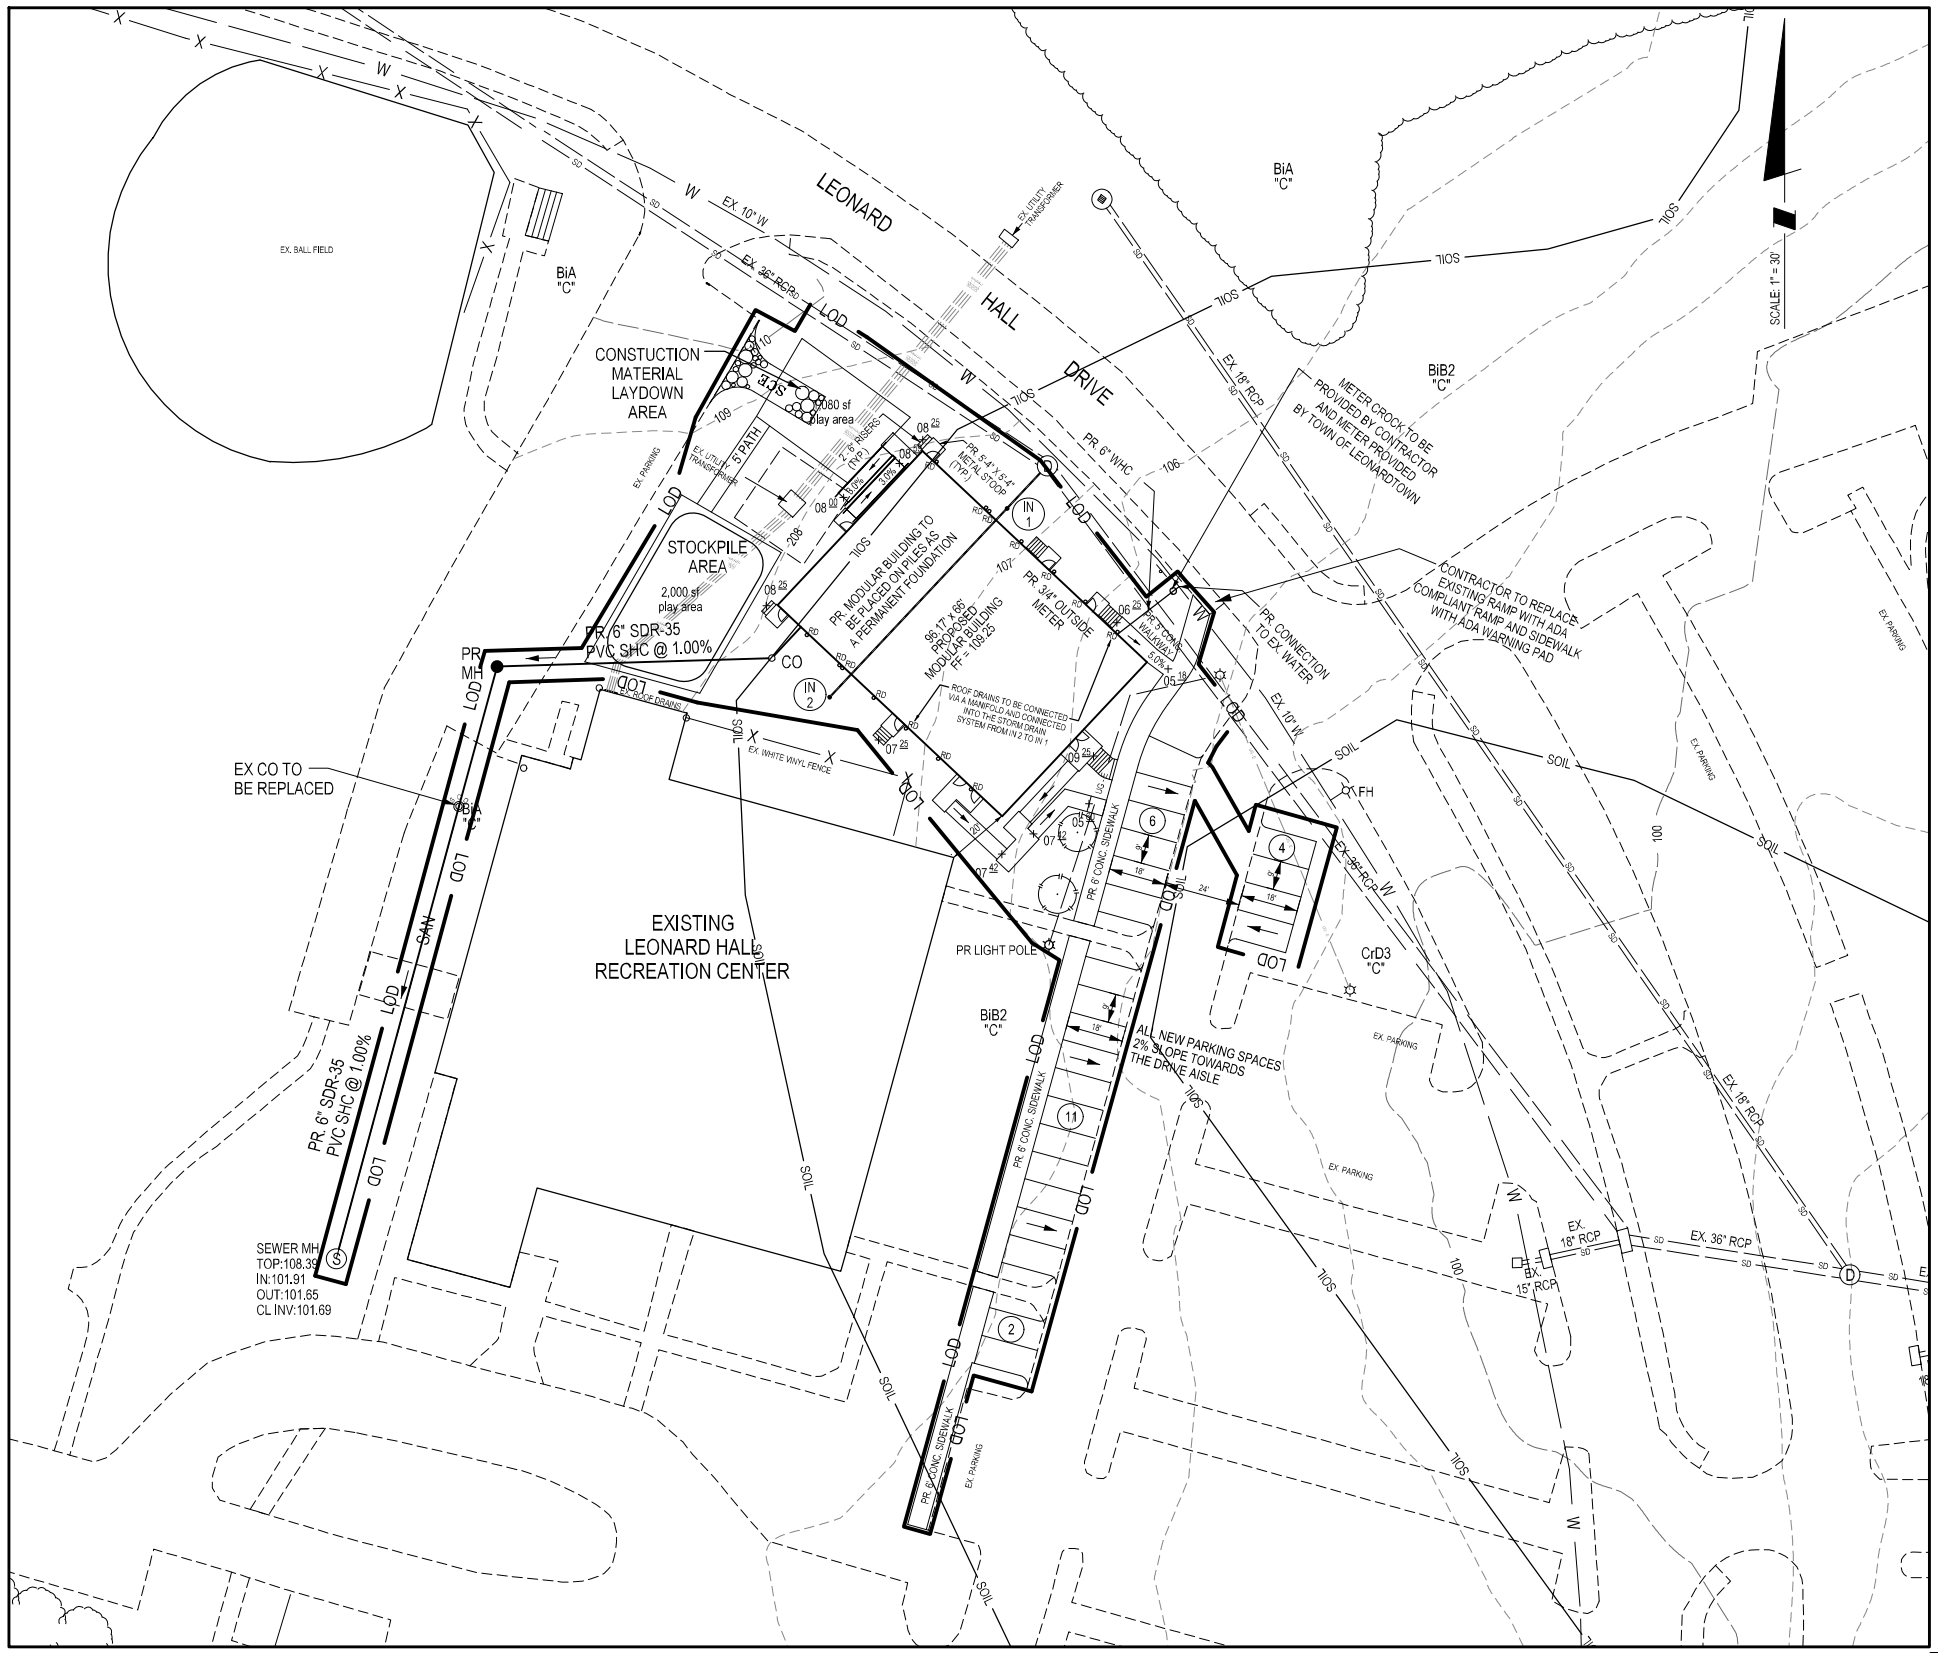

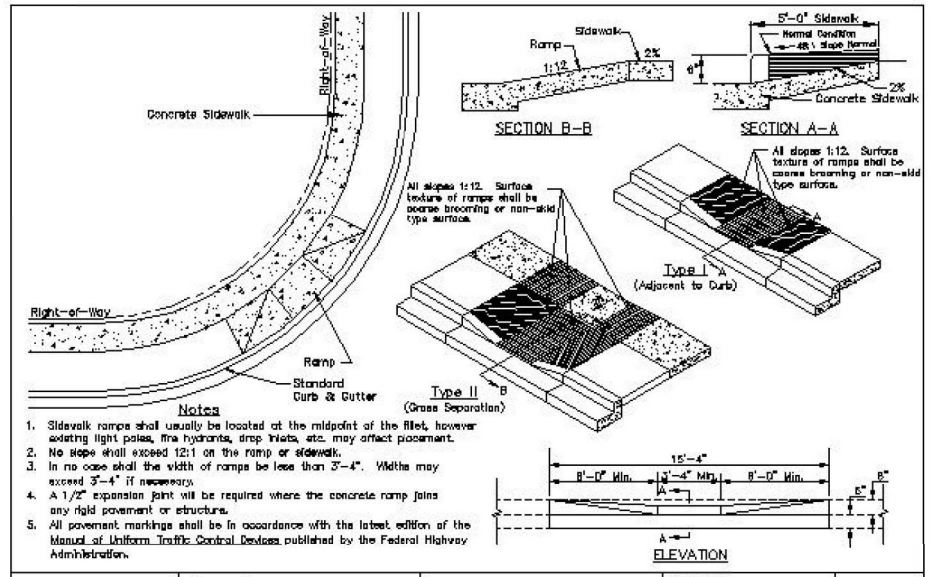

Notes

1. Sidewalk ramps shall usually be located at the midpoint of the fillet, however existing light poles, fire hydrants, drop inlets, etc. may affect placement.
2. No slope shall exceed 12:1 on the ramp or sidewalk.
3. In no case shall the width of ramps be less than 3'-4". Widths may exceed 3'-4" if necessary.
4. A 1/2" expansion joint will be required where the concrete ramp joins any rigid pavement or structure.
5. All pavement markings shall be in accordance with the latest edition of the Manual of Uniform Traffic Control Devices published by the Federal Highway Administration.

St. Mary's County Department of Public Works & Transportation	Approved President, Board County Comm. Director, Public Works	Typical Curb Cut Handicap Ramps	Revised: New detail 1/1/00 R 26

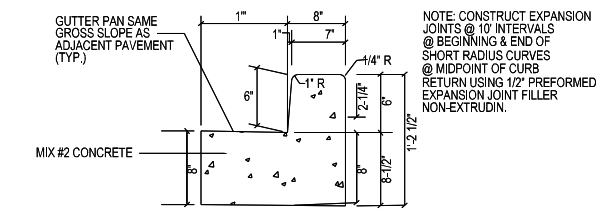

NOTE: CONSTRUCT EXPANSION JOINTS @ 10' INTERVALS @ BEGINNING & END OF SHORT RADIUS CURVES @ MIDPOINT OF CURB RETURN USING 1/2" PREFORMED EXPANSION JOINT FILLER NON-EXTRUDIN.

6" COMBINATION CURB AND GUTTER
SCALE: NOT TO SCALE

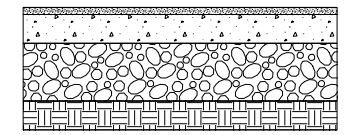

1 1/2 " HOT MIX ASPHALT FINAL SURFACE SUPERPAVE 9.5 MM PG64-22
1" HOT MIX ASPHALT INTERMEDIATE SURFACE SUPERPAVE 9.5 MM, PG64-22
2" HOT MIX ASPHALT BASE SUPERPAVE 19 MM, PG64-22
8" BANK RUN GRAVEL
APPROVED SUBGRADE

STANDARD PAVING SECTION P-2
NOT TO SCALE

TOWN FILE # 56-23

PROFESSIONAL CERTIFICATION
I HEREBY CERTIFY THAT THESE DOCUMENTS WERE PREPARED OR APPROVED BY ME, AND THAT I AM A DULY LICENSED PROFESSIONAL ENGINEER UNDER THE LAWS OF THE STATE OF MARYLAND.
LICENSE NO. 25368 , EXPIRATION DATE: 7/14/2026

DETAILED SITE PLAN & DETAILS

SOLTESZ, INC.
Engineering
Surveying
Planning
Environmental Sciences
WALDORF OFFICE
401 Post Office Road, Suite 103
Waldorf, MD 20602
P. 301.870.2166 F. 301.870.2884
www.solteszco.com
Rockville
Lanham
Waldorf
Leonardtown
Frederick
Soltesz DC, LLC

NO.	REVISIONS	BY	DATE

DATE: JULY 2020 | CAD STANDARDS VERSION: V8 - 2000
DESIGNED: BTS | TECHNICIAN: BTS | CHECKED: KRC

MISS UTILITY NOTE

INFORMATION CONCERNING EXISTING UNDERGROUND UTILITIES WAS OBTAINED FROM AVAILABLE RECORDS. THE CONTRACTOR MUST DETERMINE THE EXACT LOCATION AND ELEVATION OF ALL EXISTING UTILITIES AND UTILITY CROSSINGS BY DIGGING TEST PITS BY HAND, WELL IN ADVANCE OF THE START OF EXCAVATION. CONTACT "MISS UTILITY" AT 1-800-257-7777, 48 HOURS PRIOR TO THE START OF EXCAVATION. IF CLEARANCES ARE LESS THAN SHOWN ON THIS PLAN OR TWELVE (12) INCHES, WHICHEVER IS LESS, CONTACT THE ENGINEER AND THE UTILITY COMPANY BEFORE PROCEEDING WITH CONSTRUCTION. CLEARANCES LESS THAN NOTED MAY REQUIRE REVISIONS TO THIS PLAN.

OWNER/DEVELOPER/APPLICANT

THE BOARD OF COUNTY COMMISSIONERS
FOR ST. MARY'S COUNTY MARYLAND
P.O. BOX 653
LEONARDTOWN, MARYLAND 20650
PHONE # 301-863-8400
JAMES M. GOTSCH, P.E.

MAP 127 GRID 5

ZONING CATEGORY:	W&S CATEGORY:
I/O	W-1 / S-1
TAX MAP / PARCEL:	GRID
127 / P/O 503	5
SITE DATUM HORIZONTAL: NAD 83/91 VERTICAL: NAVD 88	LIBER / FOLIO
	213 / 110

STATE OF MARYLAND
KEN R. CROUSE
NO. 25368
REGISTERED PROFESSIONAL ENGINEER
8/12/2024

SITE PLAN
ST. MARY'S COUNTY MODULAR UNIT ADDITION
THIRD (3rd) ELECTION DISTRICT, ST. MARY'S COUNTY, MARYLAND

SCALE 1" = 30'
SHEET 3 OF 10
PROJECT NO. 3741-01-00

P:\38560102\ENGINEER\Sheet Files\Concept\03_Detailed Site Plan & Details.sht Scale= 30.0000 ft / in. User= BSobocinski PLTdrv= PDF_Special_300.pltcfg Pentbl= TEXT_SUB.tbl 8/12/2024 9:18:17 AM