EXTERIOR FINISH MATERIALS

# MARK	DESCRIPTION
C1	PRECAST CONCRETE SILL
G1	SIGNAGE - SEE SIGNAGE DRAWINGS (BY OTHERS)
G2	DIRECTIONAL SIGNAGE - SEE SIGNAGE DRAWINGS (BY OTHERS)
M1	PREFINISHED METAL PARAPET CAP, COLOR: BLACK
M2	TRELLIS - POWDER COATED BLACK
M3	MECHANICAL LOUVER - PAINT TO MATCH WALL FINISH

MARK	DESCRIPTION
R1	STANDING SEAM METAL ROOF, COLOR: BLACK
R2	METAL ROOF FASCIA, COLOR: BLACK
R3	ROOF GUTTERS & DOWNSPOUTS, COLOR: BLACK
S1	BOARD & BATTEN SIDING - FINISH: BLACK
S2	CORRUGATED METAL PANEL, FINISH: GALVALUME
T1	SIDING TRIM - BLACK

MARK	DESCRIPTION
T2	METAL TRIM - BLACK
V1	NOT USED
V2	THIN BRICK VENEER (RUNNING COURSE) - WHITE
V3	THIN BRICK VENEER (SOLDIER COURSE) - WHITE

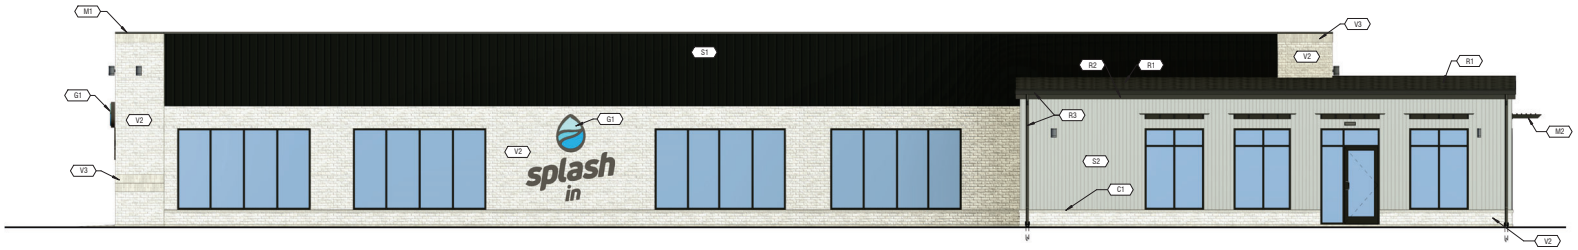

C1 ELEVATION
3/16" = 1'-0" NORTH

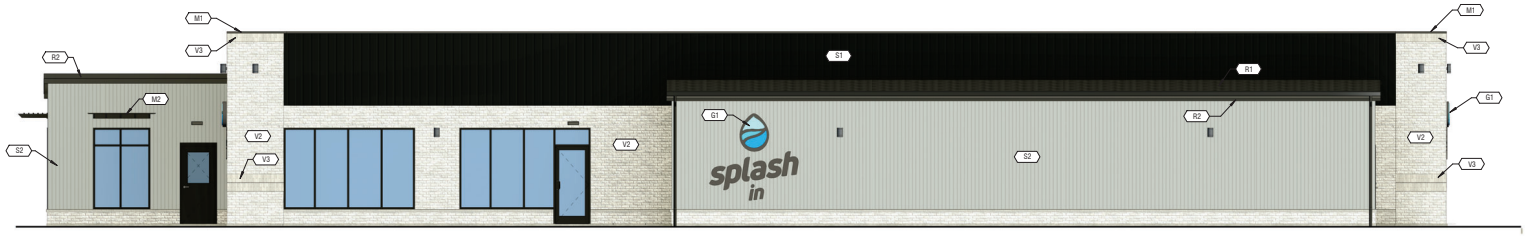

B1 ELEVATION
3/16" = 1'-0" SOUTH

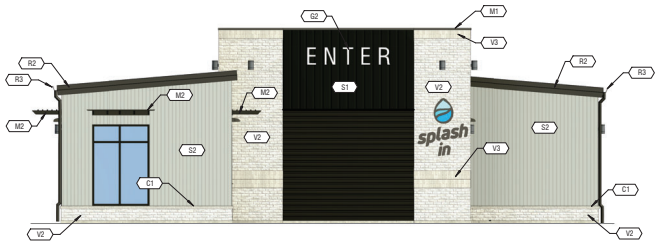

A1 ELEVATION
3/16" = 1'-0" WEST

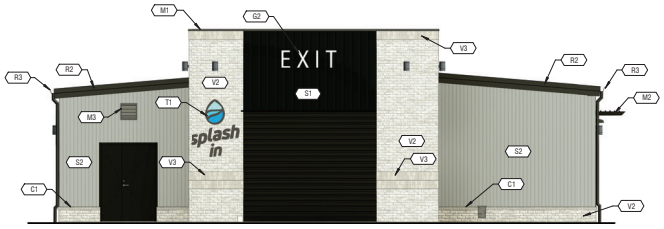

A3 ELEVATION
3/16" = 1'-0" EAST

NOT FOR CONSTRUCTION

Ryan W Lemon
ARCHITECT

SPLASH IN CAR WASH
LEONARDTOWN
40874 POINT LOOKOUT ROAD, LEONARDTOWN, MD 20650

THE WILLS GROUP

MARK:	DATE:	DESCRIPTION:

PROJECT #: 423118
DRAWN BY: NIELSON
CHECKED BY: LEMON
ISSUED: 07.21.2023

DATE: --

RYAN W. LEMON, AIA

I CERTIFY THAT THESE DOCUMENTS WERE PREPARED OR APPROVED BY ME, AND THAT I AM A DULY LICENSED ARCHITECT UNDER THE LAWS OF THE STATE OF MARYLAND.

LIC.: 17606 EXP.: 03 FEBRUARY 2024

SHEET 4
ELEVATIONS II
A-2