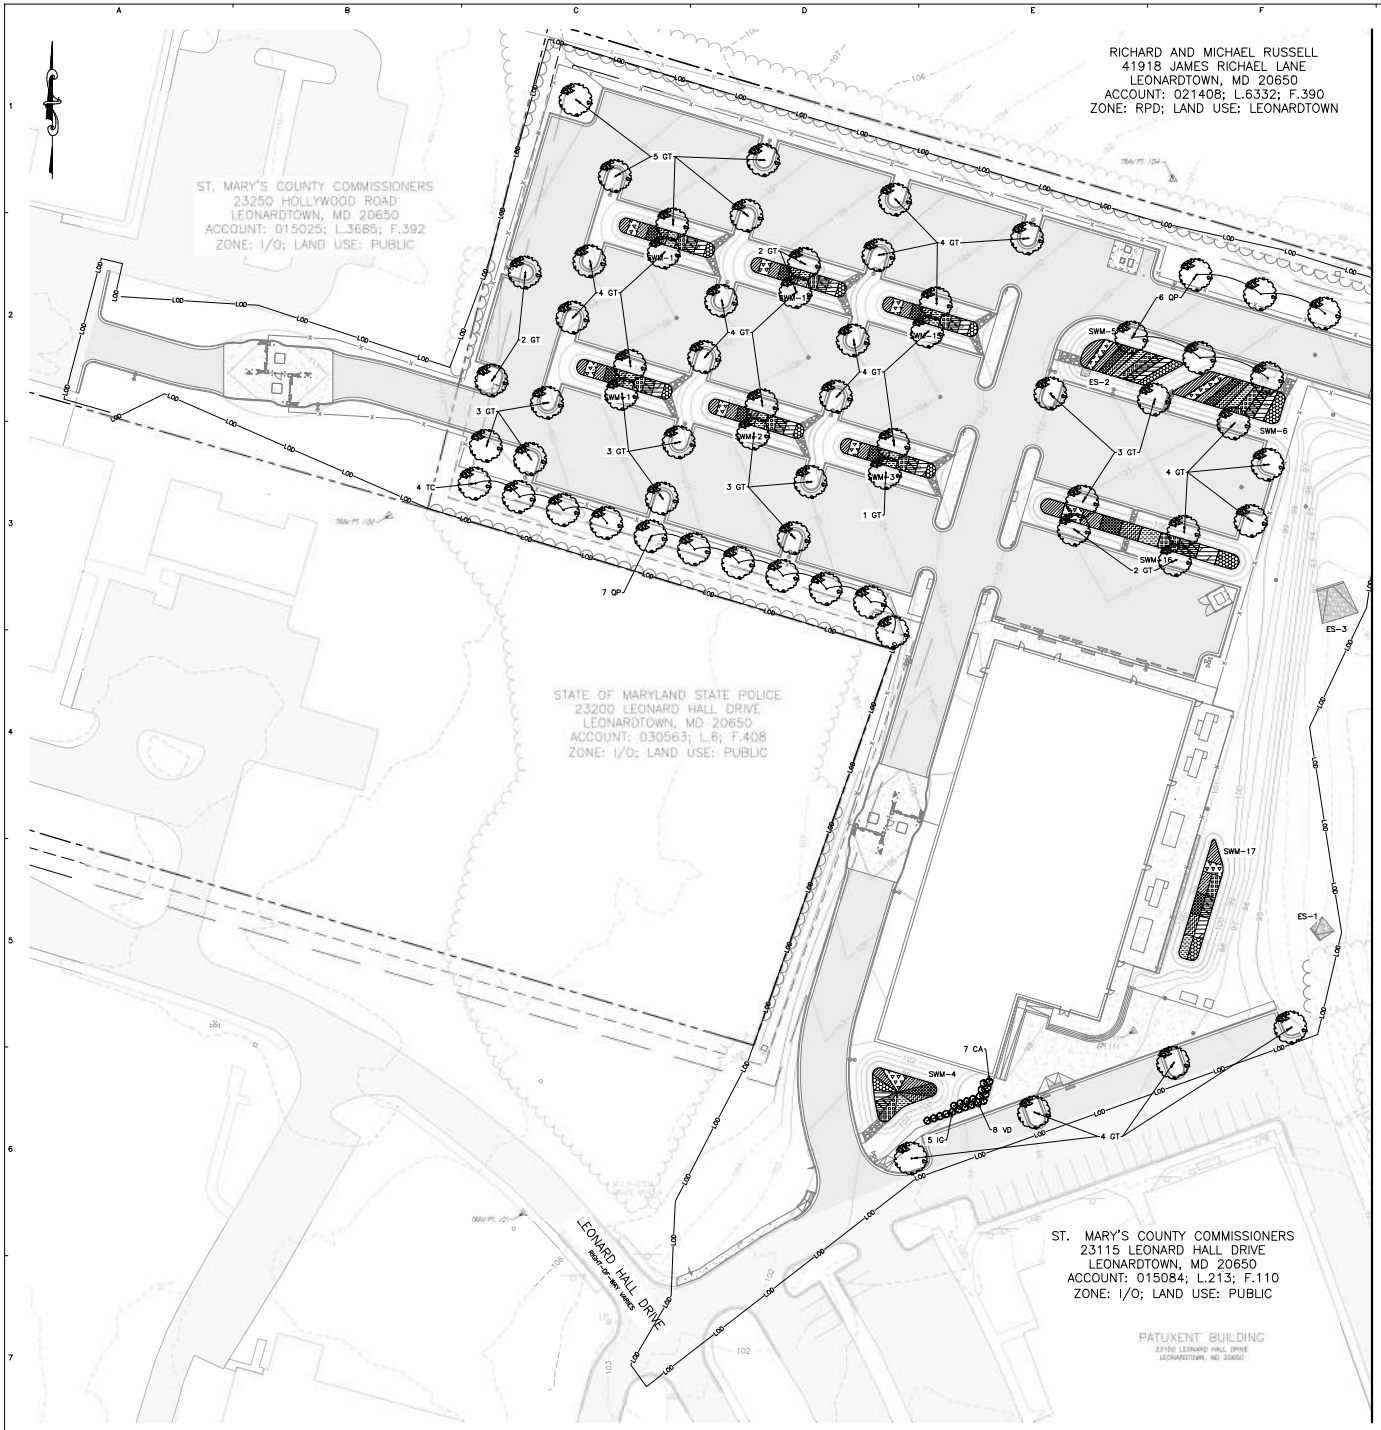

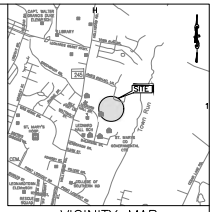

VICINITY MAP
SCALE: 1"=2000'

NOTES

1. LANDSCAPING SCHEDULES FOR SITE LANDSCAPING AND MICRO-BIORETENTION FACILITIES ON SHEET C-5.05
2. MICRO-BIORETENTION PLANTING SECTIONS ARE TO BE AS EVENLY SPACED AND DIVIDED AS POSSIBLE

GRAPHIC SCALE
30 15 0 30 60
SCALE: 1"=30'

REVISIONS

Owner:
St. Mary's County Government, Office of Procurement
2nd Floor Chesapeake Building
41770 Baldridge Street
Leonardtown, MD 20650
(301) 475-4200

Structural Engineer:
Structile Consultants
802 Maplewood Road, Suite 1700
Sparks, MD 21152
(410) 467-2877

Mechanical/Electrical/Plumbing Engineer:
KCI Technologies, Inc.
11200 West Market Place, Suite F
Fulton, MD 20759
(410) 792-9092

Civil Engineer:
KCI Technologies, Inc.
11200 West Market Place, Suite F
Fulton, MD 20759
(410) 792-9092

Law Enforcement Consultant:
Robinson Architects
5700 S. Telegraph Rd.
Bloomfield Hills, MI 48301
(248) 626-8080

St. Mary's County

Sheriff's Evidence Storage Building

23172 Leonard Hall Drive
Leonardtown, MD 20650

MORGAN DESIGN GROUP
Architecture
Interior Design
Landscape Design
2776 Green Leaf Court
Suite B
Westminster, MD 21157
Phone: (410) 952-0192
Fax: (954) 952-0954
www.mdgroup.com

ISSUED FOR:
- ☐ PRELIMINARY/PROGRESS (NOT FOR CONST.)
- ☐ PRICING ONLY
- ☒ PERMIT
- ☐ CONSTRUCTION DOCUMENTS

SEAL

THIS PLAN WAS PREPARED BY BRIAN COLLINS, KCI TECHNOLOGIES, INC. RLA NUMBER 3171

© COPYRIGHT 2022, MORGAN DESIGN GROUP

DESIGN	AAW
DRAWN	AAW/AJD
APPROVED	BKC
SCALE	1"=30'
DATE	3/14/2025
CAD FILE	
PROJECT NO.	272200739

DRAWING TITLE

LANDSCAPE PLAN - WEST

C-4.01

TOWN OF LEONARDTOWN CASE No. 03-24